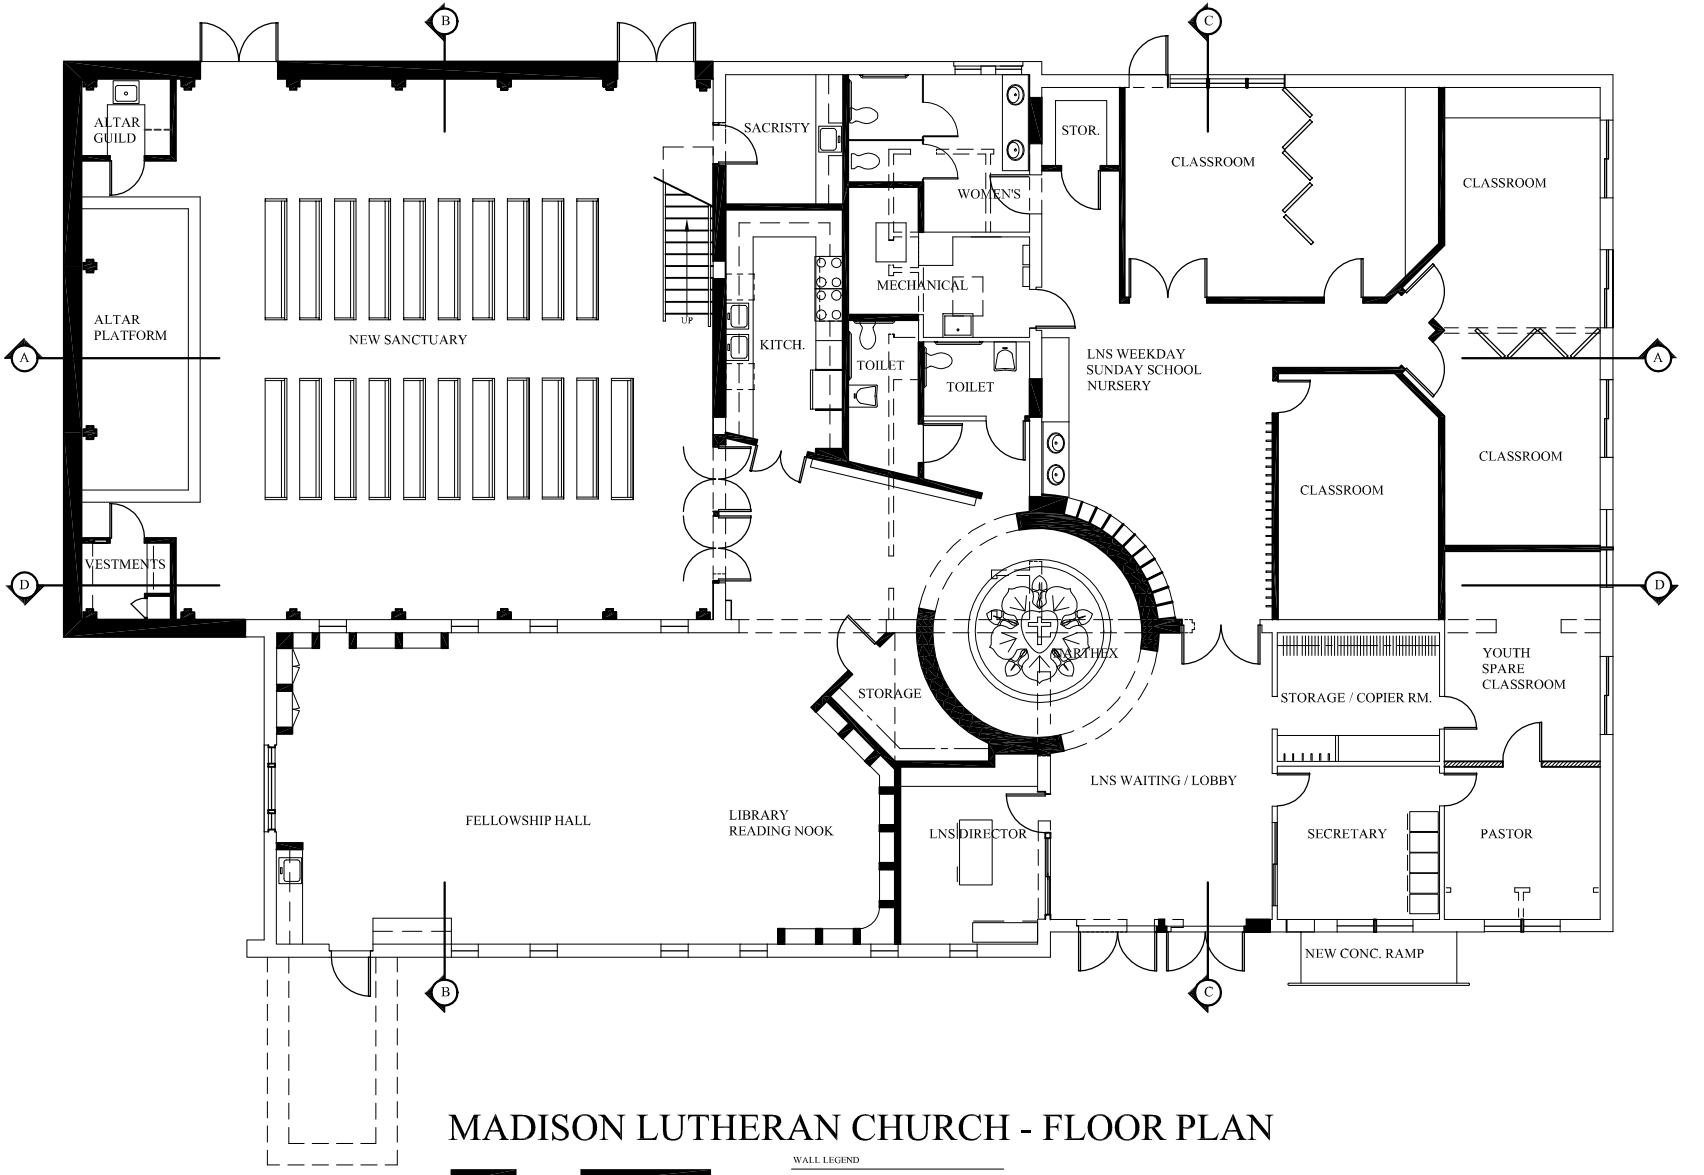

MADISON LUTHERAN CHURCH - FLOOR PLAN

0 5 10 20

WALL LEGEND

NEW WALLS

EXISTING WALLS

WALLS TO BE REMOVED